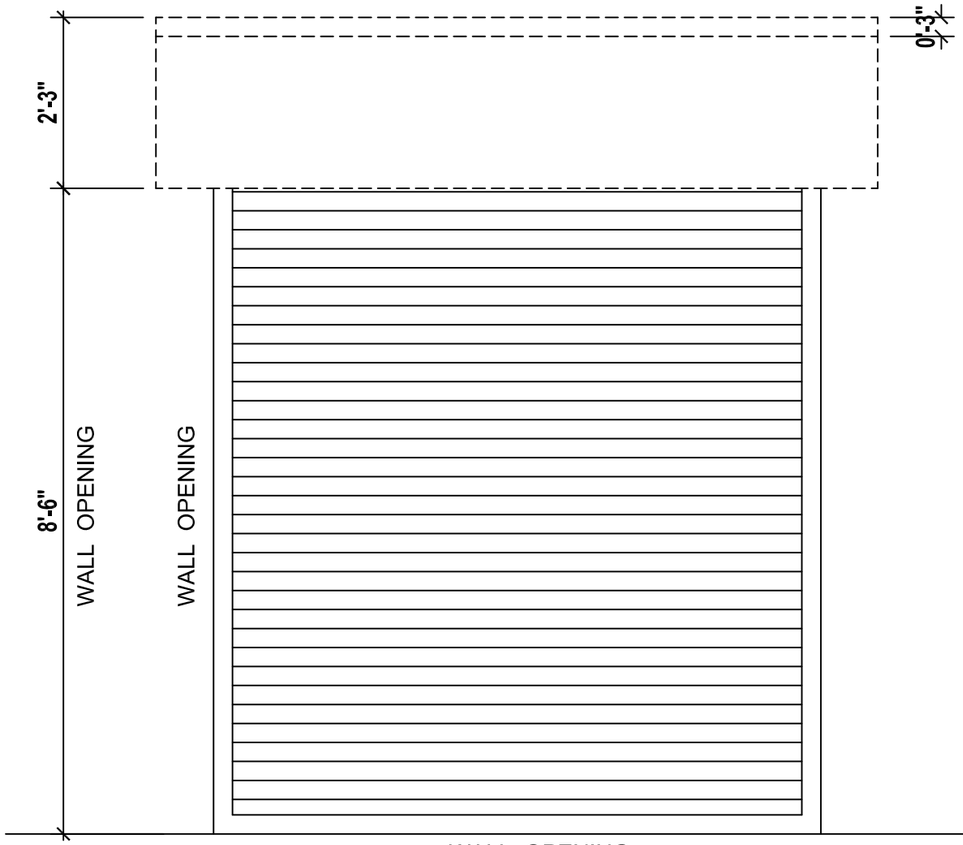

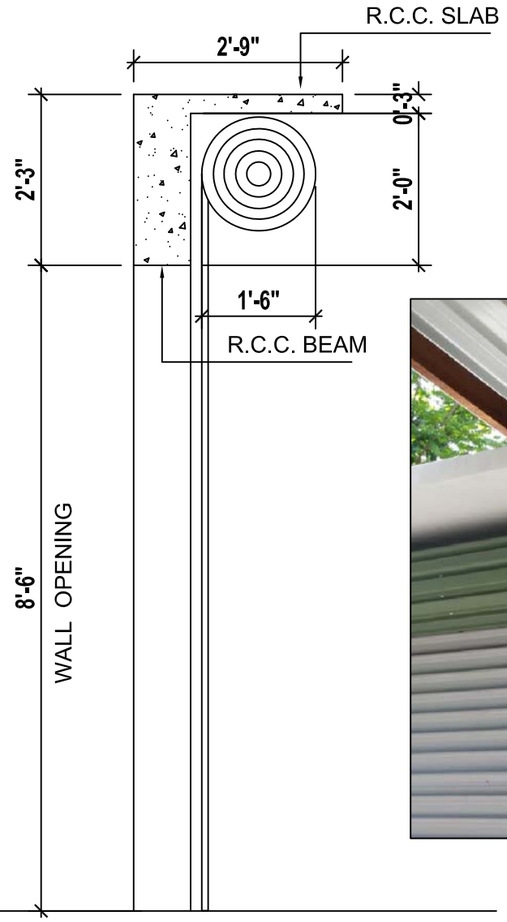

ELEVATION

SECTION



VIEW -2

NOTE : AUTOMATIC OPERATING ROLLER SHUTTER DOOR
REFER 'MANUFACTURES SPECIFICATION'

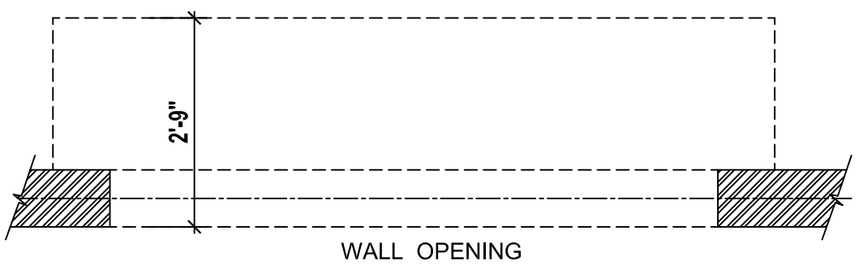

PLAN



VIEW -1

ROLLER SHUTTER DOOR DETAIL

♦ Manufacturing of Stainles/Steel Ranilings,
♦ Roller Doors ♦ Roller Shutter with Motor Remote
♦ Sliding Gate with motorize

SRI WIJAYA INDUSTRIES (PVT) ITD
No: 420,Athurugiriya Road,Malabe
E.mail :swinterl@sltnet.lk
0772 269339 / 0112 185006

NORTH	TITLE: WALL SUPPORT CONSTRUCTION FOR ROLLER DOOR INSTALLATION			
DRAWN: AI	DATE: AUG 2020	DESIGNED: RW		
SCALE: As Shown		DRAWING: 1 OF 1	DRAWING NUMBER: A329	REVISION: A